




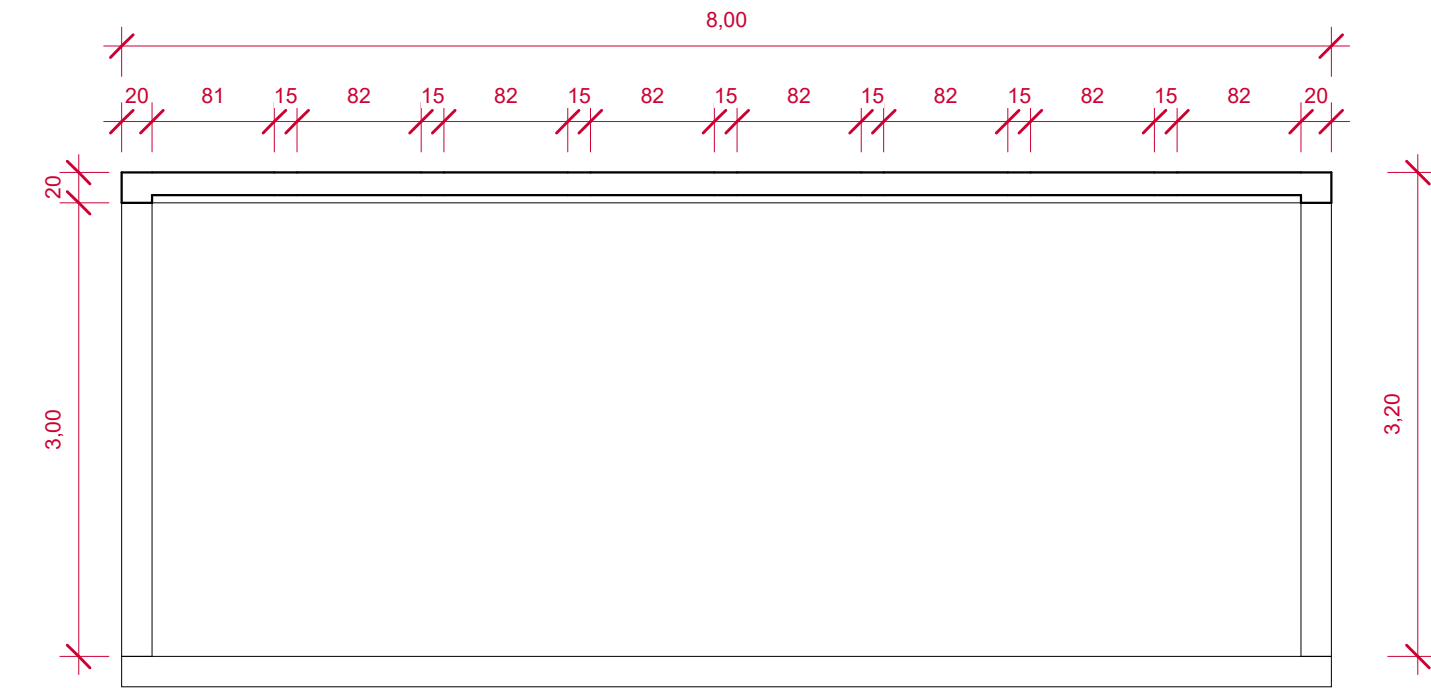


Corte CC  
1 : 50

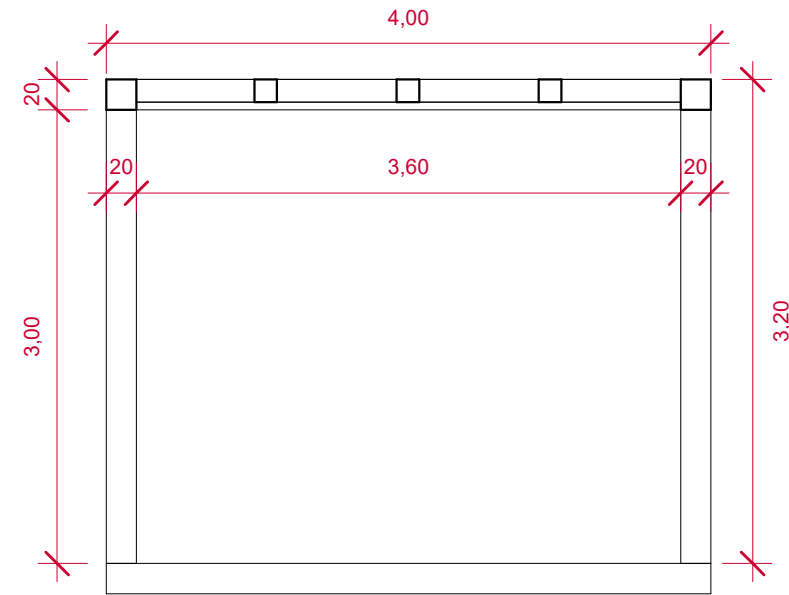


Corte DD  
1 : 50

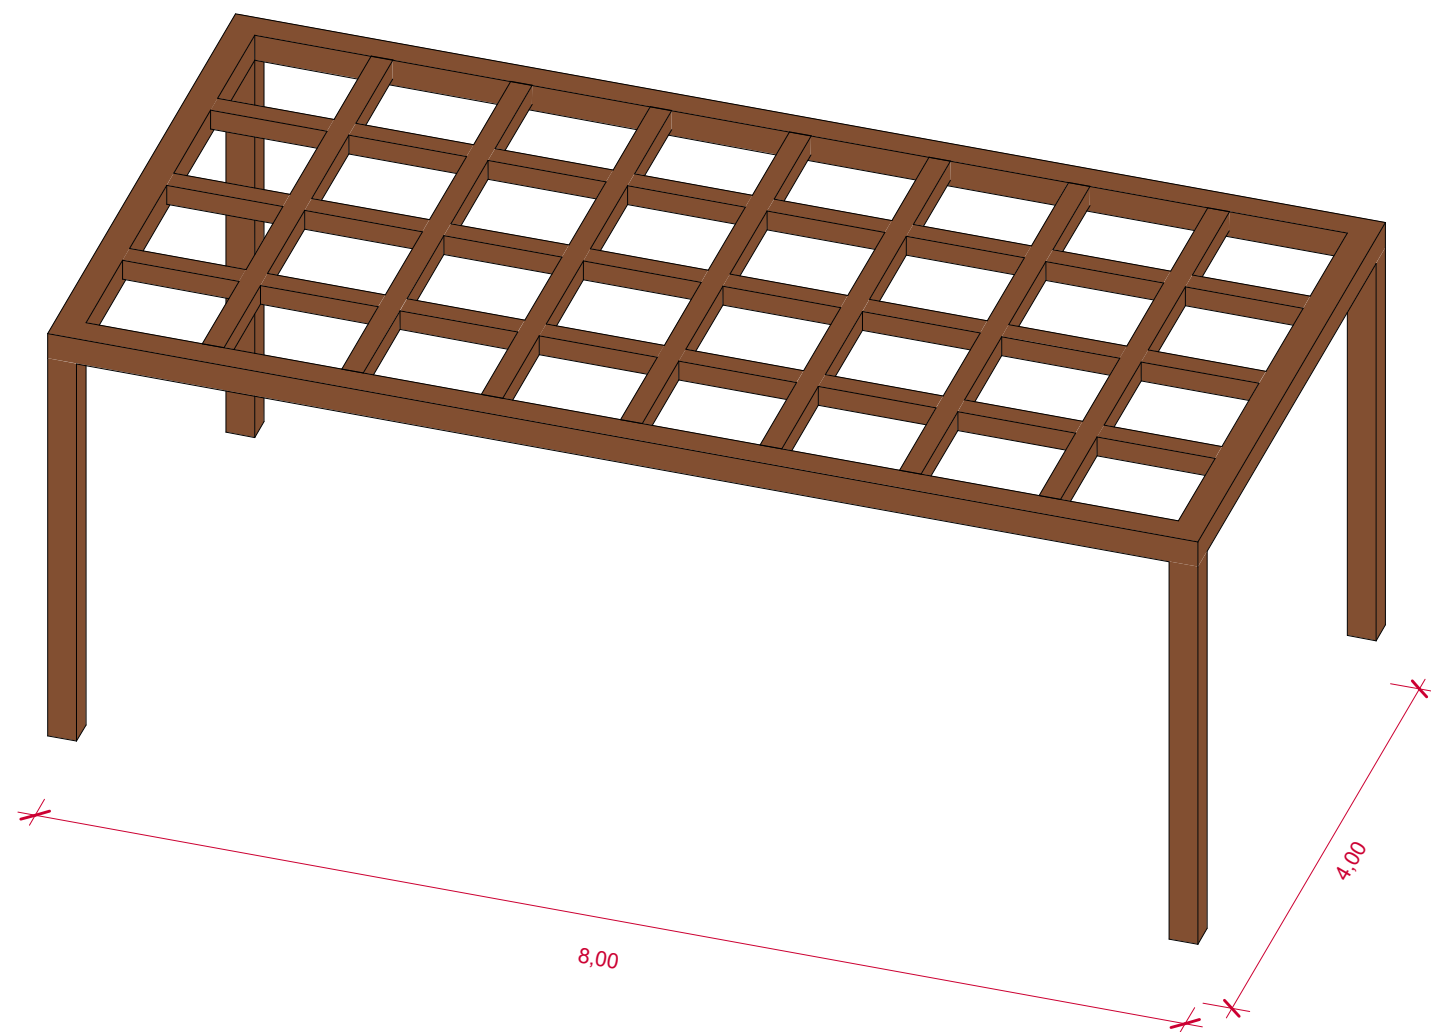

Vista Isométrica - 3D 1

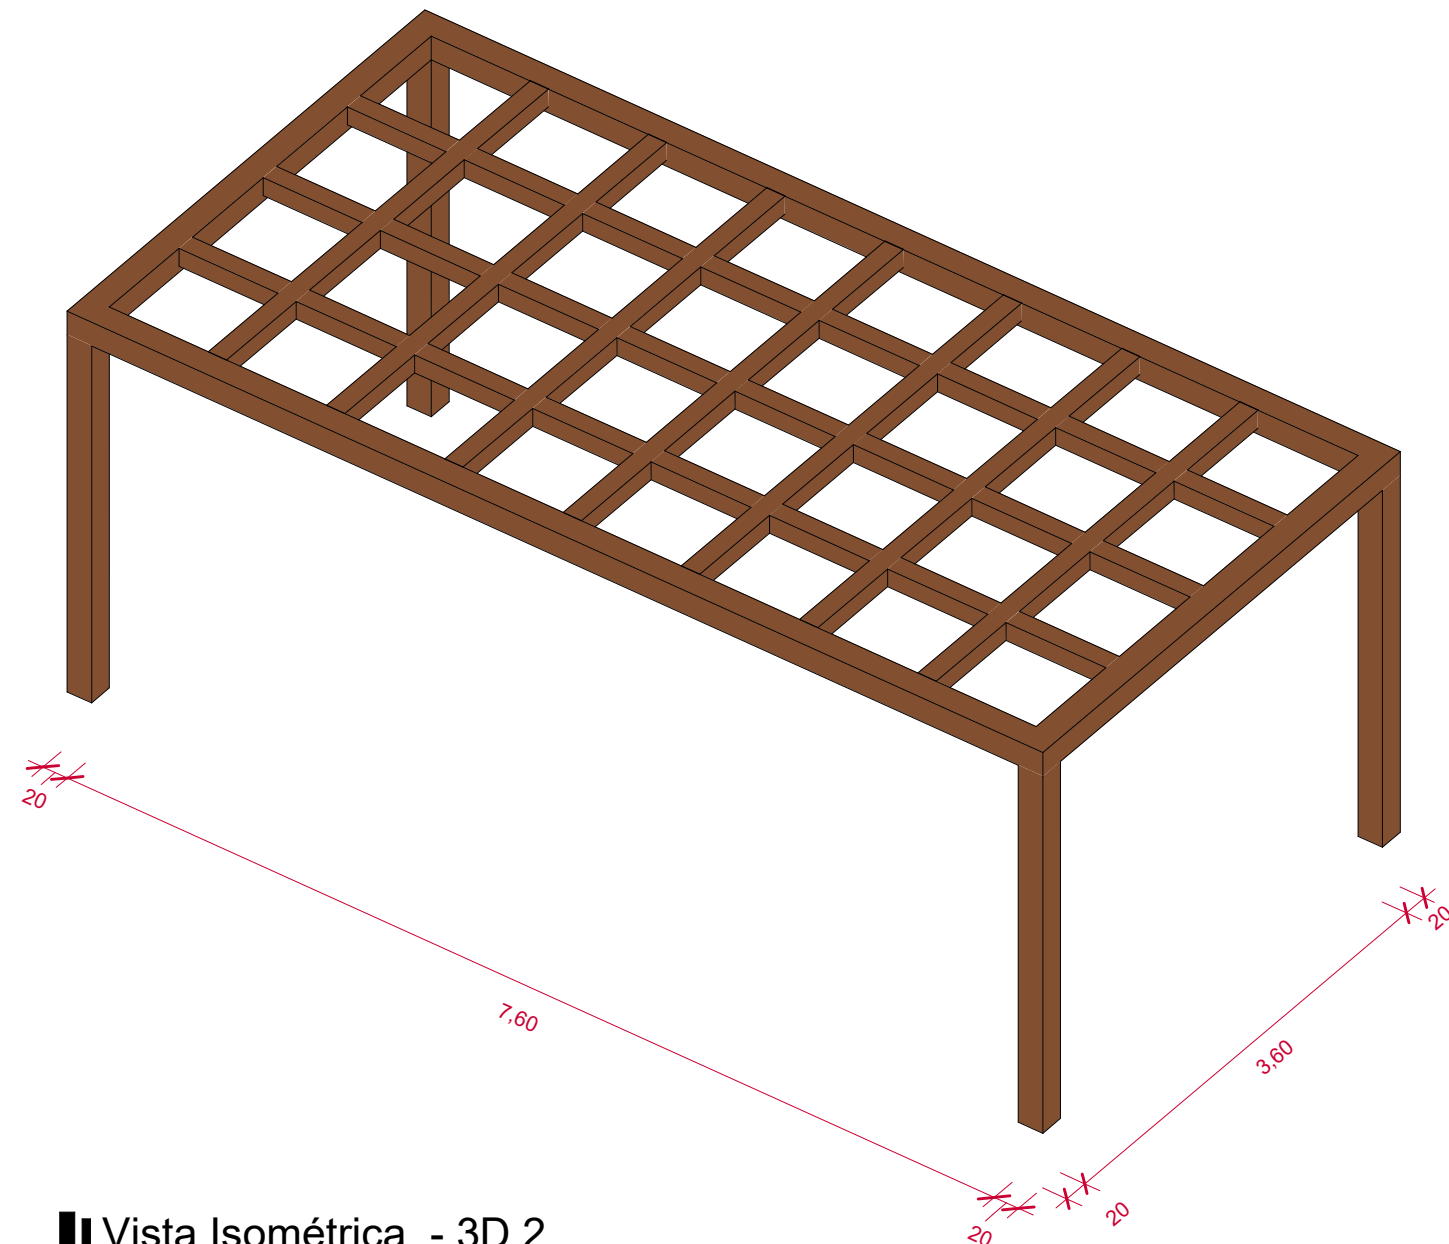

Vista Isométrica - 3D 2

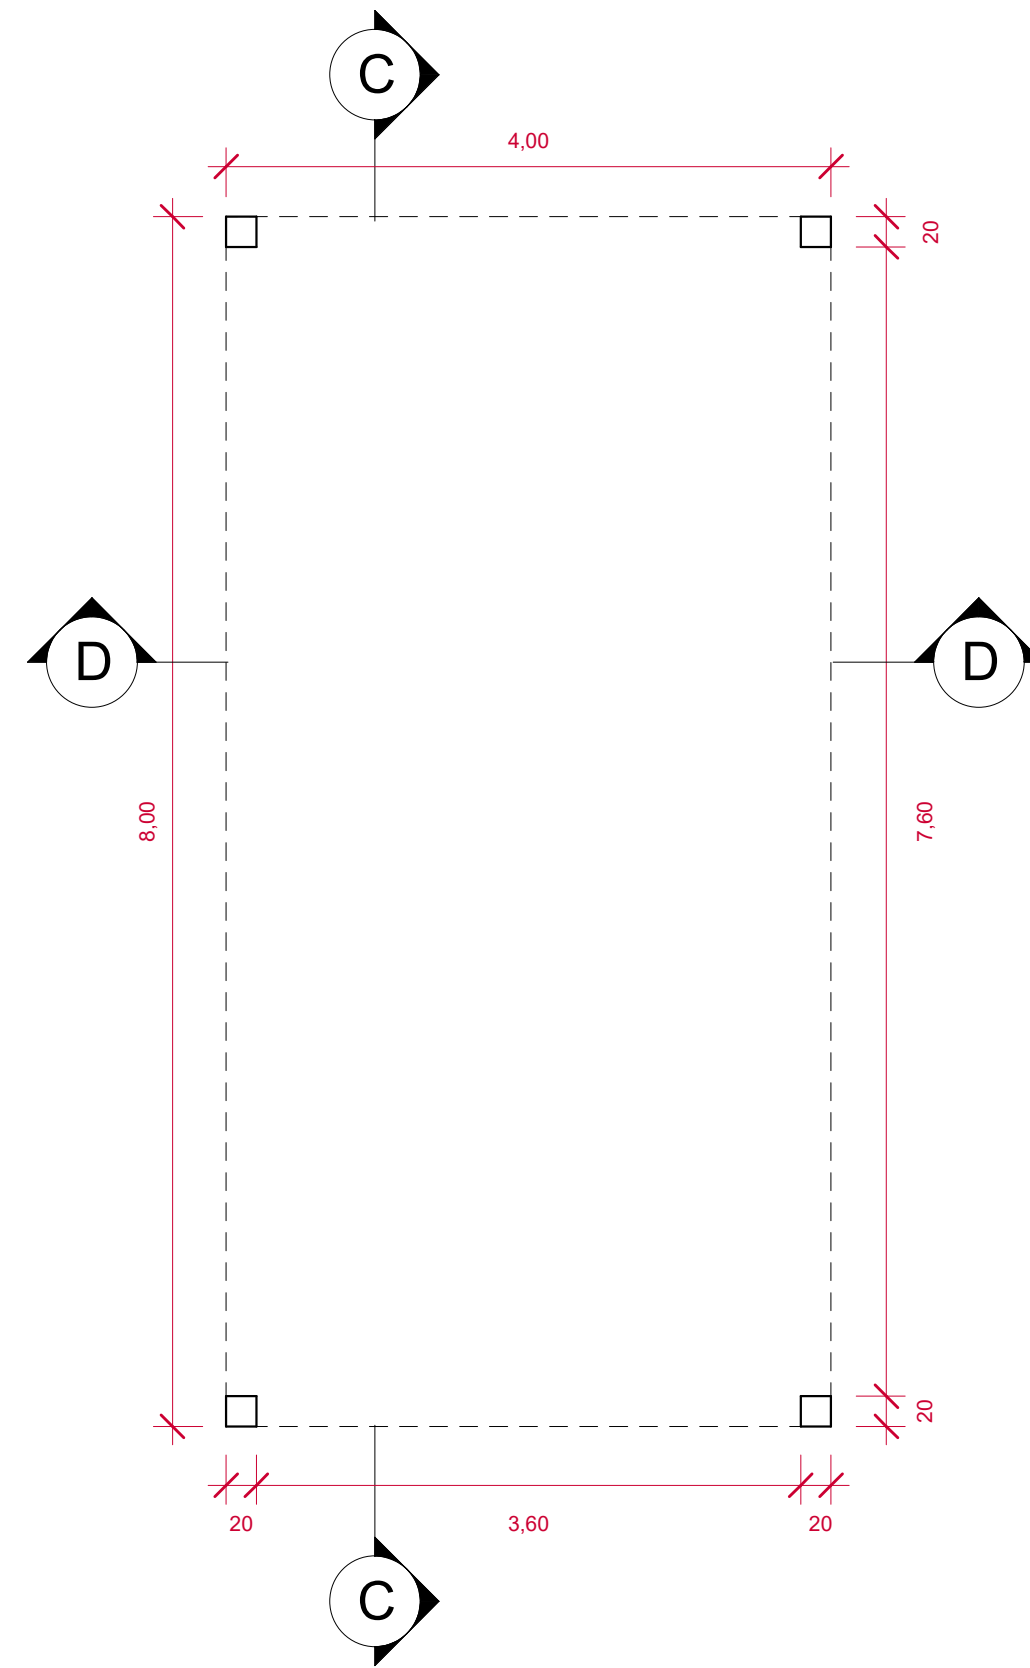

Planta Baixa - Pergolado  
1 : 50

|          |                                         |                     |
|----------|-----------------------------------------|---------------------|
| PROJETOS | PLATAFORMA DE PESCA                     | Prancha: 03         |
|          | DETALHAMENTO PERGOLADO                  | Arquivo:            |
|          | RUA ADELINO MACHADO SOUZA - ARAMBARÉ/RS | Índices:            |
|          | PREFEITURA MUNICIPAL DE ARAMBARÉ/RS     | Escalas: Indicadas  |
|          | SCHMEGEL ENGENHARIA LTDA                | Unidades: m, cm, m² |
|          | Engenheiro Civil CREA RS 272.172        | Data: MAIO/2026     |
|          | e-mail: engjoasch@gmail.com             |                     |